Forest Practices Act 1985

Forest Practices Plan

FPP No.: DRT0716-01

Certification Number: 2025-0189

Local File ID: -

Update Type: Initial | Last edit by: [redacted] | Created on: 18/10/2024 | Updated on: 28/05/2025

It is necessary to read this Forest Practices Plan in its entirety for the specifications required by Section 18(2) of the Forest Practices Act 1985. This Forest Practices Plan authorises forest practices and operations to which it refers on the land specified in the Plan and during the period specified in the Plan, provided that the operations are carried out in accordance with the Plan.

This authority is given for the purposes of the Forest Practices Act 1985 only. Those carrying out the operations under the Plan should ensure that they comply with all relevant laws including the conditions of licences, permits and other authorities issued under other laws.

Coupe Name:	TG018E	Location:	Cannells Road	PTR Number:	-
Tenure:	Permanent Timber Production Zone Land	IBRA 4 region:	Woolnorth	UPI or PID Numbers:	3384441
District:	North West	Municipality:	Circular Head	Landowners:	Sustainable Timber Tasmania
Map Sheet:	MELLA : 3247	Grid reference:	332694mE, 5477776mN	Principal Processors:	[redacted]
Applicant:	[redacted]				

Parent Rock	1: Cambrian Int-ly Mudstone, Siltstone & Sandstone (CIM)	Soil Description	1: Loamy over clayey (LOC)	Stoniness	1: L
	2:		2:		2:

Erodibility Class 1: Moderate (M) 2: | Majority Slope: 8 deg. | Maximum Altitude: 60 m

Within town water catchment:	No	Within a landscape zone in a Municipal Planning Scheme:	No
Water Intake:	-	Known Domestic Water Supply Intake within 2km:	No
Distance to Intake:	-	Net Area of Crown Land Reserve:	0.0 ha

Public Safety Risk Assessment: Not Required

Emergency meeting Point: 262 - EAST MONTAGU - JCN MONTAGU RD AND BARCOO RD

Plan certified by: [redacted] | Date certified: 28/05/2025 | Period for which the plan is to remain in force: 28/05/2025 - 31/08/2029 | Date notice of intent sent: 01/04/2025

Discrete Operational Phase	Estimated Start Date	Estimated End Date	Details
Timber Harvesting	28/05/2025	31/08/2028	Minimum Class of Equipment to be used Dry: A Wet: A
Reforestation	01/01/2027	31/08/2029	
Reforestation Assessment	01/01/2028	31/08/2029	

Current RFA Forest Community and/or Land Use	Prescription	Ha
Tall E. obliqua forest (OT)	Clearfall followed by Sowing of Native Seed (CF-NF)	65.40
Dry E. obliqua forest (O)	Clearfall followed by Sowing of Native Seed (CF-NF)	3.00
Acacia melanoxylon forest on flats (BF)	Clearfall followed by Sowing of Native Seed (CF-NF)	2.00

Net Operational Area: 70.40 | Total Area to be Reforested: 70.40 | Total Area to be Harvested: 70.40 | Total Area of Operation: 70.40

A. GENERAL

Forest practices will be conducted in accordance with the Forest Practices Code (2020). All relevant Forest Practices Code mandatory statements ('will' statements) apply, whether or not they are referred to below. The specific requirements set out below also apply.

Forest operations prescribed in this FPP will be conducted in a manner that minimises impact to large living trees >250cm Diameter at Breast Height (DBH).

Wedge-tailed eagle breeding season restrictions (July-Feb inclusive) apply to this entire coupe. See **D. Conservation of other values, Biodiversity.**

B. ACCESS TO THE FOREST

(See also section D. Conservation of Natural and Cultural Values and section F. Management of Fuels, Oils, Rubbish and Emissions.)

Person or organisation assuming primary responsibility for management of forest practices under this section of the plan : [redacted]

ROADING

- This coupe is accessed by Cannels Road, Cannels Spur 3 and Cannels Spur 4 all class 3 roads maintained by Sustainable Timber Tasmania (STT).
- No machinery will be walked, or extraction carried out along roads or their verges, except when approved by an STT Officer. The contractor will repair damage to the roads caused by any machinery.

C. HARVESTING OF TIMBER

(See also section D. Conservation of Natural and Cultural Values and section F. Management of Fuels, Oils, Rubbish and Emissions.)

Person or organisation assuming primary responsibility for management of forest practices under this section of the plan: [redacted]

Up to an area of 70.4 ha may be harvested and reforested under this FPP.

BOUNDARIES

All operations associated with harvesting will be confined to within the boundaries as described below. (See FPP map)

- The northern boundary is adjacent to Private Property and native forest, consisting of an area retained for Coupe Dispersal and Streamside Reserves (SSRs) on Permanent Timber Production Zone Land (PTPZL). The Private Property boundary will be marked with blue, yellow and pink flagging tape. The Coupe Dispersal boundary will be marked with blue and yellow flagging tape. The remaining boundaries will be marked with blue flagging tape.
- The eastern boundary is adjacent to Private Property and native forest, consisting of an Informal Reserve and SSRs on PTPZL. The Private Property boundary will be marked with blue, yellow and pink flagging tape. The Informal Reserve boundaries will be marked with blue and yellow flagging tape. The remaining boundary will be marked with blue flagging tape.
- The southern boundary is adjacent to native forest, consisting of SSRs on PTPZL. This boundary will be marked with blue flagging tape.
- The western boundary is adjacent to native forest, consisting of an E.*brookeriana* Reserve and SSRs on PTPZL. The E.*brookeriana* Reserve will be marked with blue and yellow flagging tape. The remaining boundary will be marked with blue flagging tape.
- The coupe contains an internal Tramway that will have a 5m Treatment Boundary and will be marked in the field with blue and orange flagging tape. Machinery can reach in to harvest the trees from within the taped line but will not cross the blue and orange tape. **See D. Earth Sciences, Prescriptions for the Williams Road Tramway.**
- Variations to the harvesting boundary alignment may be negotiated with an STT Officer where improvements can be made to burning boundaries, or to the ability of the contractor to efficiently harvest the coupe. Where such minor variations are agreed, the STT Officer will adjust the taped boundary and the action will be fully documented and signed on the district coupe file. Significant boundary relocation requires a signed variation to this plan.
- Sections of the harvest boundary adjacent to an Informal Reserve, Coupe Dispersal, Private Property or E.*brookeriana* Reserve, as shown in yellow on the attached map, will be machine scrub rolled to approximately 3 metres width before harvesting commences in that section. STT will mark the area with both blue and yellow flagging tapes.

LANDINGS

- Up to four (4) landings will be located on high points as indicated approximately on the attached map.
- No additional landings may be constructed or used unless authorised and documented by an STT Officer.
- Landings should be established by placing cording over the landing at the commencement of use.
- Bark matting will be used if it is placed on top of woody material (to prevent bark directly contacting the soil).
- Landing site will be kept well drained so as to prevent ponding of water.

EXTRACTION TRACKS

- Approximate extraction directions are indicated on the attached map.
- Cording and matting, or shovel logging techniques will be used on all major Extraction tracks for the period 1st July to 30th September and at other times during wet conditions. Bark matting may only be used if it is placed on top of woody material (to prevent bark directly contacting the soil).
- Cording and matting will be required on feeder tracks if rutting greater than 20 cm's occurs. Bark matting may only be used if it is placed on top of woody material (to prevent bark directly contacting the soil).
- Extraction tracks shall not follow drainage depressions.

FELLING PRESCRIPTIONS (see also Conservation of Natural and Cultural Values)

- Harvesting will be by Aggregated Retention within the boundaries on the map and marked with blue flagging tape in the field.
- Large Living Trees >250cm Diameter at Breast Height (DBH) will be retained, where it is safe to do so.
- The harvest area has the potential to contain giant trees, if the harvesting contractor finds a tree with a breast height diameter greater than 4.0 metres, no forest activities will be carried out within 100 metres of the tree pending detailed height and diameter measurements. The tree will be reported to an STT Officer.
- Where trees are identified for retention, slash will not be pushed against them and surrounding trees will be felled away from them.
- Trees will be felled away from the harvest boundary unless unsafe to do so minimising slash along the harvest boundary.
- Trees should not be felled across the harvest boundary. Trees that are likely to fall across the harvesting boundary must be discussed with an STT Officer to determine whether they will be felled. The contractor will ensure that tree heads are pulled back inside the harvesting boundary unless the STT Officer agrees they should stay. Trees that are accidentally felled across the harvest boundary are to be left in place and inspected by an STT Officer before deciding on a course of action.
- Where seed collection is required, tree heads that carry collectable amounts of mature seed capsules, and any trees specifically marked with paint or flagging tape for seed collection, should be placed away from Extraction tracks and not disturbed after placement. The contractor should notify the STT Officer as soon as possible when the trees have been felled to allow seed collection to be carried out.
- No machinery shall enter an Informal Reserve, Private Property, Coupe Dispersal, E.*brookeriana* Reserve or SSR or trees be felled into or out of an Informal Reserve, Private Property, Coupe Dispersal, E.*brookeriana* Reserve or SSR unless for safety reasons. Where a tree accidentally falls into a Informal Reserve, Private Property, Coupe Dispersal, E.*brookeriana* Reserve or SSR, a decision will be made by the STT Officer whether the tree will be pulled out or left in place.

STREAMSIDE MANAGEMENT

- One (1) class 3 stream and fifteen (15) class 4 streams are located immediately adjacent to the operation area.
- The class 3 stream will have a 30m SSR.
- The class 4 streams labelled "A" will have a 10m SSR.
- All other class 4 streams will have extended SSRs. The 10m wide zone is to be measured from where the steep (>19°) gully sides begin.
- No class 4 temporary stream crossings have been approved.
- Additional stream crossings may be approved by an STT Officer prior to construction and usage and recorded on a monthly coupe audit or coupe notes. The number of temporary stream crossings is to be minimised.
- If any unmapped watercourse (that does not have specific management prescriptions within the FPP) is encountered, operations will cease within 20m until advice of a Sustainable Timber Tasmania Forest Practices Officer has been received.
- Note clauses under Harvesting of Timber – Boundaries.

Streamside reserve boundaries to be marked by: [redacted]
How marked: **Blue flagging tape**

HARVESTING RESTORATION (by the contractor)

- Restoration will be carried out progressively.

LANDINGS

- Sites will be left adequately drained as per the original ground contours.
- Cording and matting will be stripped from the landing pad and aerated before being added to heaps.
- Rubbish, metal, oil and other foreign matter will not be included in either bark or waste wood heaps.
- All heaps of landing waste (bark and waste wood) unless otherwise approved by this plan will be in accordance with Sustainable Timber Tasmania's Procedure: "Bark heap management on forest product landings". Where this is not possible, alternative Fire Management options are to be approved by Sustainable Timber Tasmania.
- Bark will be heaped on a well drained site.

BOUNDARIES

- Pull back heaps of slash (tree heads, shrubs and other non-merchantable woody material) where they fall over the harvesting boundary.

EXTRACTION TRACKS

- Extraction track cording and matting will be lifted and aerated by the harvest contractor.

D. CONSERVATION OF OTHER VALUES

Prescriptions to manage flora, fauna, geomorphic, soil and water, archaeological and landscape values. (Refer to ***Contractor Photo Guide to Natural and Cultural Values***)

BIODIVERSITY

Prescriptions for the Wedge-tailed Eagle and White- bellied Sea Eagle.

- To avoid nest desertion, roading, harvesting, burning and carting must not be carried out during the management constraint period or when otherwise notified by the FPA (the management constraint period is July-Jan inclusive in most years, July-Feb inclusive in late season years. The FPA will notify all planners as early in the season as possible if the season is late)
- Contractors to notify the FPA via the STT Officer if any new nests are discovered during the operation. Cease operations within 500m of the nest and if within the management constraint period cease operations within 1km line of site of the nest.

Prescriptions for the Masked owl

- If a suspected nest or roost site is located within the operational area during operations, operations should cease within 100m of the site and the FPA notified as soon as practical via an STT Officer.

Prescriptions for the Grey goshawk

- If suspected nesting activity (e.g. displaying male birds) is observed or a nest is found, notify the FPA via the STT Officer and keep forestry activities at least 100m away.
- Regeneration burns should be directed away from the stream bed. Any dead stags on the edge of the SSRs that may result in fire escaping into the SSR may be removed.

Prescriptions for the Tasmanian Devil, Eastern Quoll and Spotted Tailed Quolls

- If a potential den site is found keep operations at least 50m away and notify FPA via the STT Officer.

Prescriptions for the Australian grayling and Giant Freshwater Crayfish

- The class 3 stream will have a 30m SSR.
- The class 4 streams labelled "A" will have a 10m SSR.
- All other class 4 streams will have extended SSRs. The 10m wide zone is to be measured from where the steep (>19°) gully sides begin.
- Regeneration burns should be directed away from the stream bed. Any dead stags on the edge of the SSRs that may result in fire escaping into the SSR may be removed.
- There must be no mechanical disturbance to creek beds at all stages of the operation except at designated crossing points. At these points disturbance and sediment input to streams must be minimised. Minimise stream crossings. When removing accidentally felled trees from within retained SSRs there should be no disturbance to understorey vegetation, stream bed and banks.

Prescriptions for the Swift Parrot

- Report any evidence immediately of a Swift Parrot nest site and/or Swift Parrots being present (heard or seen) inside or within 500 m of the FPP area to the FPA via an STT Officer.
- If swift parrots are sighted within the operational area, operations should cease within 500m of the sighting, and the FPA notified via an STT Officer.
- Refer to and the 'Natural & Cultural Values Photo Guide' for identification of this species.

Reporting new sites for threatened fauna and flora
If new sites for threatened fauna (e.g., raptor nests, devil dens etc.) or flora are found during the implementation of a Forest Practices Plan, the sites must be reported to the Forest Practices Authority as soon as practical.

EARTH SCIENCES

- No specific prescriptions required.

CULTURAL HERITAGE

Prescriptions for the Williams Road Tramway

- One (1) Tramway is located within the coupe, as indicated on the attached map. The northern sections of this site will have a 5m Treatment Boundary, where machinery must not enter. This site will be marked in the field with blue and orange flagging tape, as indicated on the attached FPP map.
- Trees may be harvested within the Treatment Boundary by reaching in, provided no significant soil disturbance occurs within the Tramway.
- If any suspected unrecorded historical features or further sections of the tramway are found, notify the STT Officer and keep forestry activities at least 10m away.
- If Aboriginal cultural heritage is located during operations it will be reported to the operation's STT Officer. Before work continues at that location a FPA-endorsed Aboriginal heritage FPO will inspect the site and monitor the operation to ensure heritage values are not impacted upon.
- Any new sites found will be recorded and an AHR Site Recording form will be completed and forwarded to the FPA.
- When ground disturbing operations have been completed, areas in which significant amounts of mineral soil are exposed (e.g. around landings, or turning areas, or cultivated topsoil), will be checked for unusual rock flakes or other possible signs of aboriginal heritage by an FPA-endorsed Aboriginal heritage FPO. The date of the field check will be recorded on the coupe file or coupe monitoring form.

Organisation responsible for organising Aboriginal archaeological assessment is:

[redacted]

LANDSCAPE

- No specific prescriptions required.

APICULTURE

- If commercial leatherwood, as defined by the Planning Guidelines for Apiary Values, is identified within the harvest area during operations, operations should cease within 10 m of the area and the STT Officer notified as soon as practical.

E. ESTABLISHING FORESTS (REFORESTATION)

Person or organisation responsible for reforestation and having primary responsibility for management of forest practices under this section of the plan is: [redacted]

SITE PREPERATION PROCEDURES (e.g. firebreaks, access tracks, cross drains (grips), areas to be treated differently etc.)

- This coupe will be regenerated to native forest.
- Logging slash should be managed to minimise the direct effects of burning to retained trees.
- Site preparation should be managed to provide safe access for burning and regeneration activities.

BURNING (e.g. Planned intensity and timing)

- Any burning conducted under this FPP will be done under an approved burn plan. The burn plan will address efforts to minimise the risk of fire from entering an Informal Reserve, Private Property, Coupe Dispersal, *E.brookeriana* Reserve, aggregates SSRs and from damaging any retained live large trees.

SOWING or PLANTATION TREATMENTS (artificial sowing, seed zone, natural regeneration, retained growing stock, planting etc.)

- Seed collection and sowing will be in accordance with Native Forest Silviculture Technical Bulletin 1 (Forestry Tasmania 2010), and Sustainable Timber Tasmania quality standards.
- The seed mix should contain approximately 99% *E obliqua* & 1% *E brookeriana*.
- The seed will be aerially sown as soon as is practical (less than 21 days) following the regeneration burn.

STOCKING STANDARDS (Specify survey method and stocking standard to be achieved)

- Stocking and growth will be monitored in accordance with the Forest Practices Code 2020 Table 9, for Aggregated Retention requiring 65% of harvested area to have adequate stocking.
- If browsing animal damage has a significant effect on the establishment or early growth of the regeneration, browsing control involving shooting and/or trapping may be carried out (this will be determined by monthly browsing transect audit results and field checks by an STT Officer.
- A regeneration survey will be carried out at approximately one year of age as per Technical Bulletin 6 (Forestry Tasmania 2010).

Regeneration survey to be organised by: [redacted]

WEED CONTROL (Describe method(s) to be used)

- No specific weed control requirements for this regeneration treatment.

FERTILISER APPLICATION (Describe method(s) to be used)

- No fertiliser application.

F. MANAGEMENT OF FUELS, OILS, RUBBISH AND EMISSIONS

USE OF FUEL AND LUBRICANTS

- Sites for fuel storage will be located at least 40 metres from any stream reserve and will be surrounded by an earthen bund capable of containing the maximum contents of fuel stored.
- Fuel tankers that leak fuel are not acceptable and will not be allowed on site. Care is to be taken to minimise fuel and oil spillage and waste oil is not to be tipped on the ground.
- Any fuel and oil spills greater than 20 litres will be reported to Sustainable Timber Tasmania (Ph 6433 2666) without delay.
- Any fuel or oil spills will be cleaned up and contaminated soil removed to a registered hazardous waste disposal site.

WEED MANAGEMENT

- Logging, Construction and Regeneration machinery is to be washed down prior to arriving on site as per Washdown Guidelines for Weed and Disease Control Machinery, Vehicles & Equipment Edition 1.

OTHER

- All rubbish from forestry operations will be removed.

FIRE MANAGEMENT

- The Sustainable Timber Tasmania Tactical Fire Management Plan covers this area and deals with landscape level fire management planning.

Forest Practices Officer (Pl [redacted]

Certified by (signature): ..... [redacted] ..... Date: 28/5/2025

Name: ..... [redacted] .....

Pursuant to a delegation from the Forest Practices Authority under section 43 of the *Forest Practices Act 1985*.

Pursuant to section 18(4)(b) of the *Forest Practices Act 1985*

APPROVAL TO SUBMIT FOREST PRACTICES PLAN No DRT0716 (TG018E) (the Plan)

Landowners consent

I am the owner of the land or the authorised agent of the owner of the land referred to in the Plan.

I give my approval for the plan to be submitted to the Forest Practices Authority as an application for certification under section 19 of the *Forest Practices Act 1985*.

I understand that, under Division 1A of the *Private Forests Act 1994*, I may be required to pay a levy to Private Forests Tasmania based on the nett area of forest operations under the Plan.

Name [redacted]

Company or other entity

Address

Phone

Signature .....

Date 28/5/25

APPLICATION FOR FOREST PRACTICES PLAN No DRT0716 (TG018E) (the Plan)

Pursuant to Section 19 of the *Forest Practices Act 1985* (the Act)

Acknowledgement of applicant

I submit the Plan to the Forest Practices Authority (the Authority) and apply for its certification.

I acknowledge that the Plan has been prepared in accordance with section 18 of the Act.

I understand the provisions of the Plan, and that I am responsible for ensuring that the Plan is complied with unless otherwise stated in the Plan.

I understand that I am responsible for the lodgment of interim compliance reports with the Authority within 30 days of the completion of each discrete operational phase* authorised under the Plan; and further, for the lodgement of a final compliance report with the Authority within 30 days of the expiry of the Plan.

I understand that under sections 18(4A) and 18(4B) of the Act, I must pay a prescribed application fee at a time, and in a manner, determined by the Authority.

Pursuant to section 18(4C) of the Act, I am aware that if I fail to pay the fee according to the above terms I acknowledge that the any unpaid portion of the fee is a debt due and payable to the Authority and may be recovered by the Authority in a court of competent jurisdiction.

I acknowledge the Plan may be made available to members of the public and other government departments in accordance with the provisions of the *Right to Information Act 2009* and the Authority's Policy on Communication of Information Relating to Forest Practices Plans.

Name [redacted]

Company or other entity

Address

Phone

Signature .....


Date 28/5/25

*Discrete operational phases under this plan include (tick box against each forest practice proposed):

- ☐ Road construction
- ☐ Tree fern harvesting
- ☒ Timber harvesting
- ☒ Reforestation
- ☐ Clearing and conversion of threatened native vegetation communities
- ☒ Reforestation assessment
- ☐ Clearing of trees
- ☐ Quarrying

DRT0716

TG018E

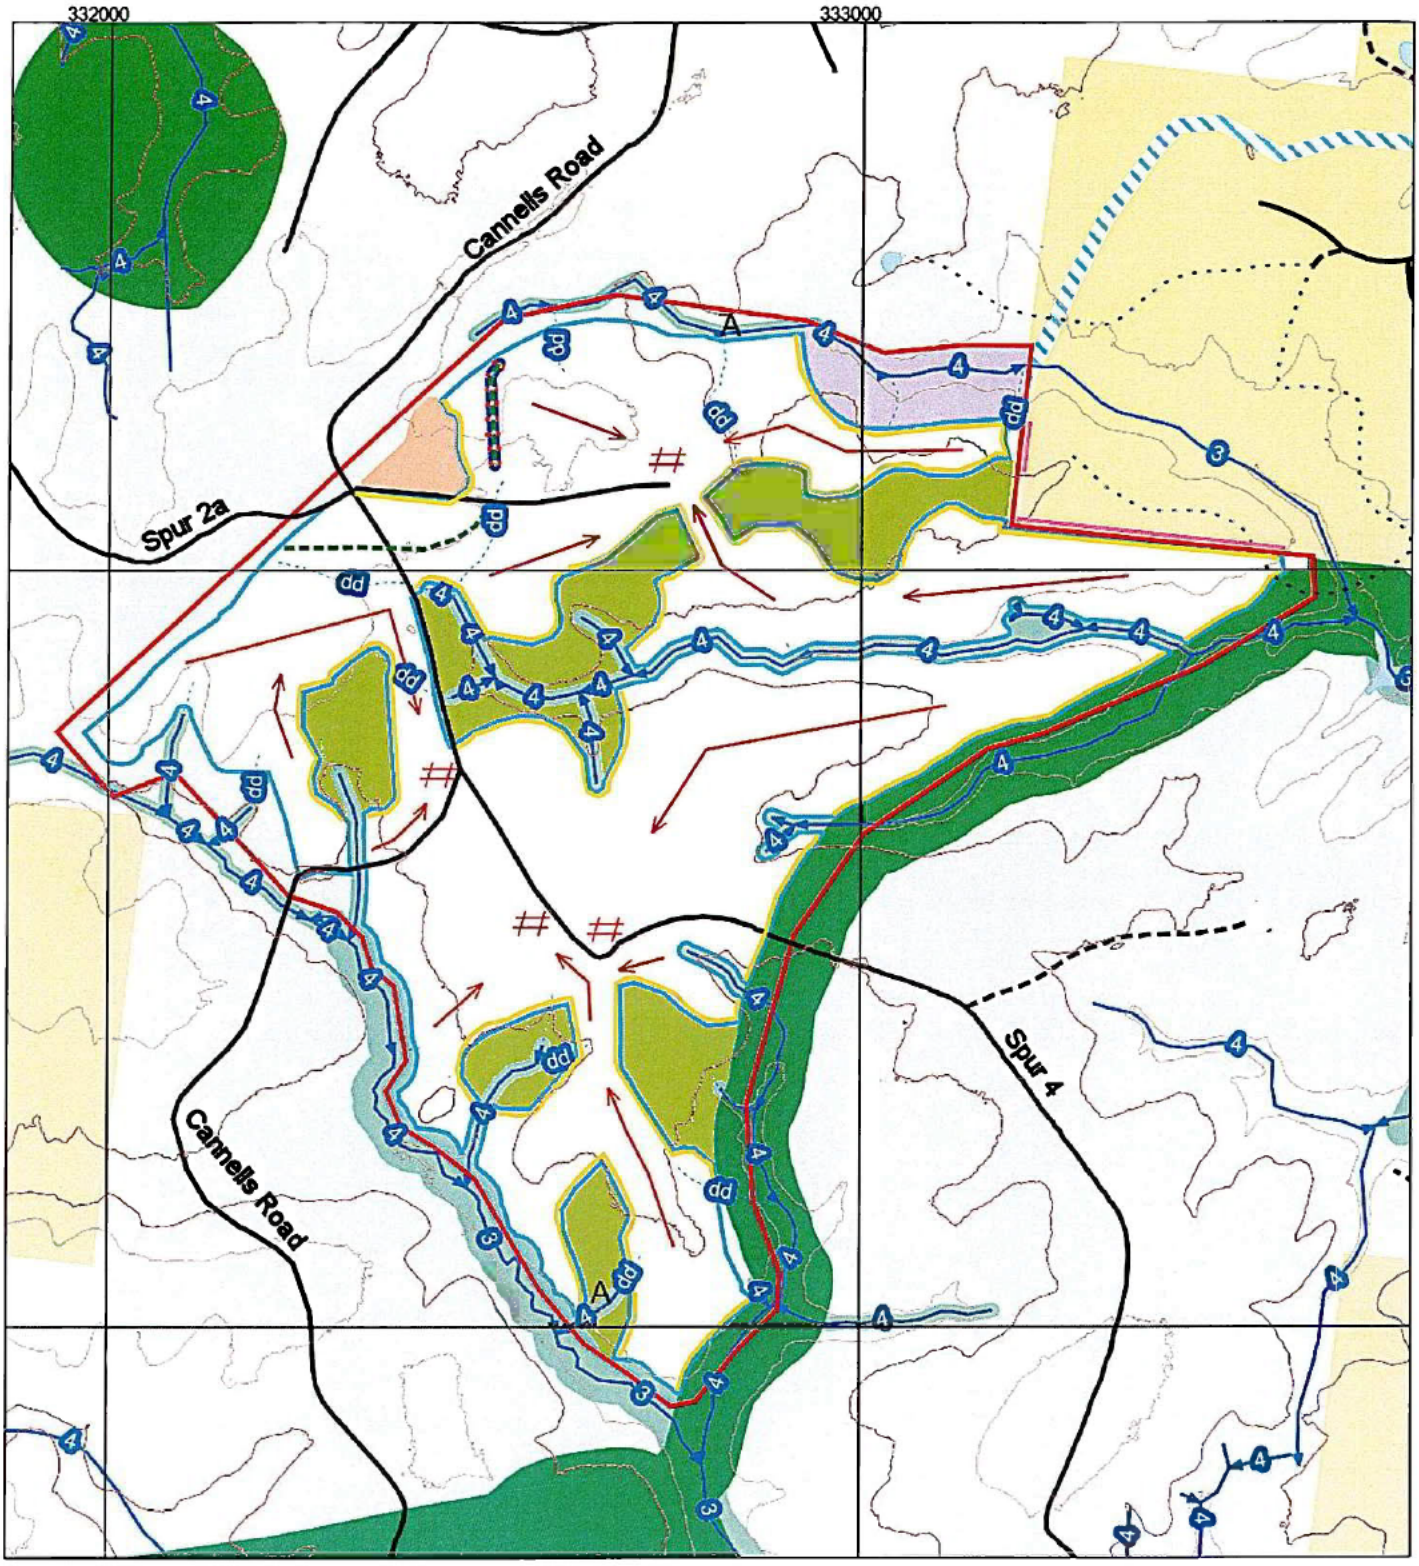

Scale : 1:10000 EMP 262: JUNCTION OF MONTAGU ROAD AND BARCOO ROAD

Mapsheet: MELLA 3247

Harvest Area 70.4Ha


Map Center Coordinates: 332800mE, 5477796mN

Date:Monday, May, 26, 2025

PTPZL outside Harvest Boundary
Crown Land
Private Freehold
Streamside Reserve
Informal Reserves on PTPZL
Waterbody (Perennial)
Coupe Dispersal
Treatment Boundary
Stream
Drainage Depression
Transmission Line
Harvest Boundary
FPP Boundary
Road Class 1-3
Road Class 4
Access Track
Tram-way
Private Property Boundary
Extraction Direction
Scrub Roll Boundary
Crossing
Landing / Stockpile
Contour Lines (10 metres)
Contour Lines (50 metres)
E.Brookeriana
Aggregate
N
300m
Prepared by: [redacted]
Sustainable Timber Tasmania @ - 2025


NOTE: Map co-ordinates are [redacted] AMG. Topographic map details supplied by DPIPWE. Boundaries may [redacted] to different capture scales

Initials & Date:FPC [redacted] 26/5/25 L/C [redacted] 26/5/25 App [redacted] 26/5/25

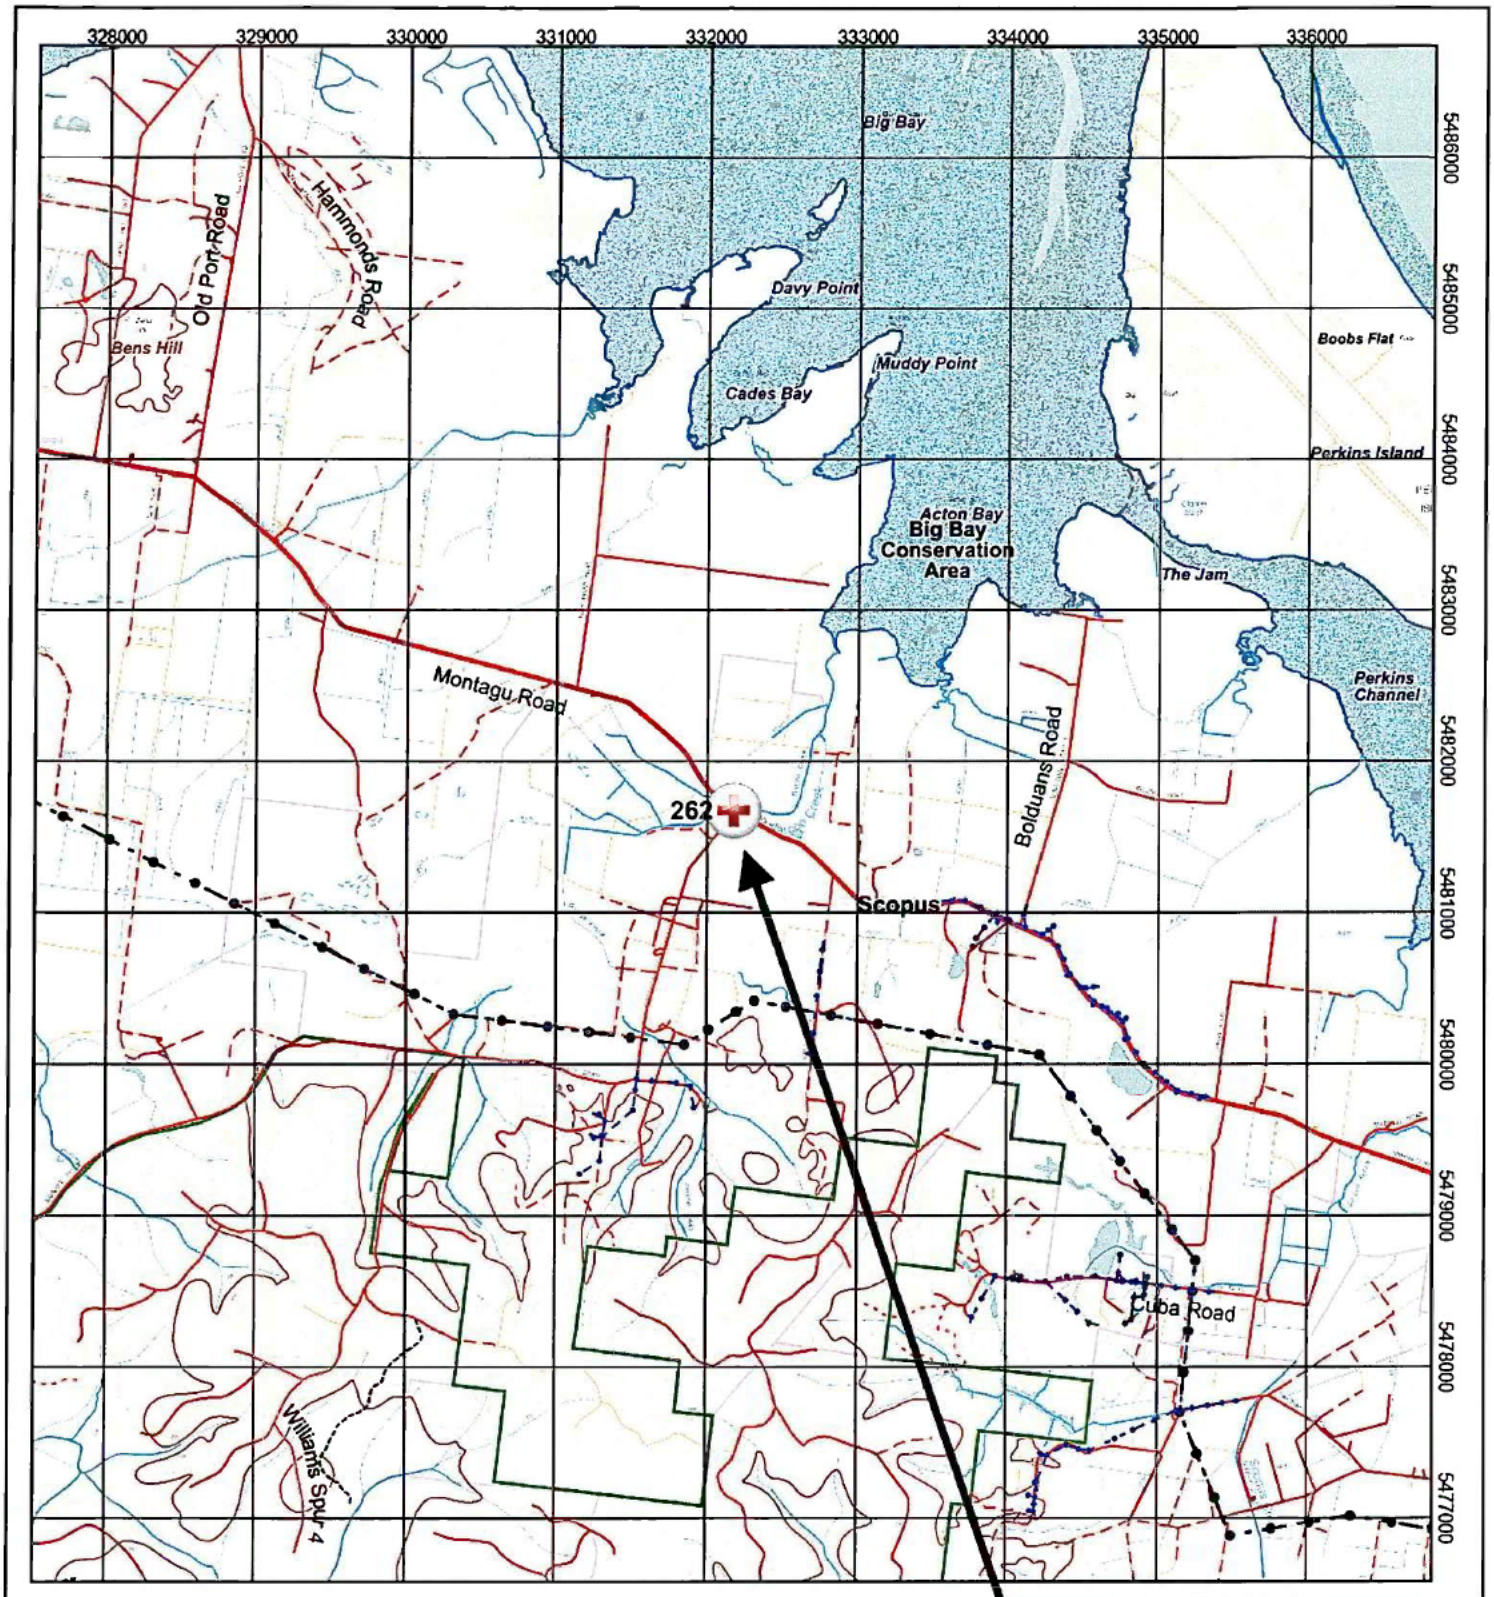

Coast Line
Wetland Swamp
Class 2 Stream
Class 3 Stream
Class 4 Stream
PTPZ Boundary
Primary All Weather
Sigificant All Weather
Single All Weather
Single Minor
Vehicular Track
Track
Distribution Poles
Transmisson Towers
Distribution Lines Overhead
Distribution Lines Underground
Fibre Lines Overhead
Transmisson Lines Overhead
Emergency Meeting Point

EMP 262
JCN MONTAGU RD & BARCOO RD

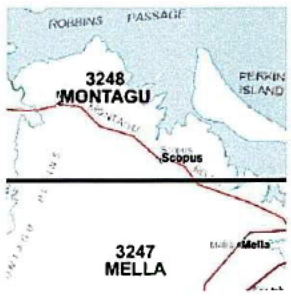

NOTE: Map co-ordinates are based on GDA94. Topographic map data is supplied by DPIWE. Boundaries may not co-incide due to different capture scales

GDA

Emergency Meeting Points Map 262 332178E 5481669N

A4P

Tue, 28 Jan 2025	Prepared by [redacted]	Scale : 1:50000
Copyright STT	Prepared for:	0 1.5km

Sustainable Timber Tasmania

APPLICATION FOR VARIATION TO CERTIFIED FOREST PRACTICES PLAN (SECTION 23 OF THE FOREST PRACTICES ACT {the Act})			
I, [redacted]		of	[redacted]
as the person who applied to the FPA under section 18 of the Act for the certification of the forest practices plan (FPP) **DRT0716** (the Plan) (or is a person to whom the applicant's responsibilities have been assigned in accordance with section 25D of the Act[1]) hereby apply for the Plan to be varied.			
Signature	[redacted]	**Date**	11/12/25
The manner in which the provisions of the certified FPP **DRT0716** for **TG018E** are to be varied is detailed below.			
I do consent for notice of the decision to be sent to me by email (cross out if not applicable) Email address [redacted]			

Coverpage

- **Increase Current RFA Forest Community and/or Land Use – Tall E. obliqua forest (OT) – Clearfall followed by Sowing of Native Seed (CF-NF) to 65.90ha (0.5ha increase)**
- **Increase Net Operational Area, Total Area to be Reforested, Total area to be Harvested and Total Area of Operation to 70.90ha (0.5ha increase)**

FPP Map

- **Change harvest boundary to include an additional 0.5ha on the northeastern boundary**

*All other prescriptions as detailed in FPP Number **DRT0716** and subsequent variations apply as previously agreed to by all signatories.*

Attach map if required.

[1] An assigned applicant is a person who has been assigned the responsibilities of the applicant in accordance with s. 25D of the Forest Practices Act 1985 – i.e. the assignment must be an agreement in writing under seal between the original applicant and the assignee.

Coupe	TG018E	FPP Number	DRT0716	Variation Number	1	Update Code	730670
			Initial			Date	
Landowner (or authorised representative)			[redacted]			5/1/26	
Applicant						11/12/25.	
FPO (Planning)						5/1/2026	

Decision				
In accordance with section 24 of the Act this application for variation of certified FPP **DRT0716** has been				
Granted	✓	**Refused**[2]		

The reasons for the refusal are as follows

Signed (Certifying FPO)	[redacted]	**Date**	5/1/2026
Name of FPO			

If aggrieved by the refusal, the applicant has the right to appeal to the Forest Practices Stream of the Tasmanian Civil and Administrative Tribunal (TASCAT). Appeals must be made in writing within 14 days of receipt of written notice of the refusal. Information on the appeal process and a form for lodgement can be obtained from Forestry Practices Stream | TASCAT - Tasmanian Civil & Administrative Tribunal (https://www.tascat.tas.gov.au/forestry-practices)

Distribution	

This variation and the original FPP may be made available to members of the public and other government departments in accordance with the provisions of the *Right to Information Act 2009* and the FPA's policy available at https://fpa.tas.gov.au/Documents/FPA_policy_on_communication_of_information_relating_to_forest_practices_plans.pdf

Landowners Consent

I am the owner of the land or the authorised agent of the owner of the land referred to in the plan (FPP Number **DRT0716**), and hereby give my approval for the variation to be submitted to the Forest Practices Authority as an application for certification under section 23 of the *Forest Practices Act 1985*.


Name	[redacted]	**Company or other entity**[3]	[redacted]
Signature		**Date**	5/1/26
Address		**Email**	[redacted]
Phone		***Australian Business Number (A***	

[2] Notice of refusal must be sent to the landowner and the applicant by post or personally delivered unless prior consent has been obtained from applicant and/or landowner for notice sent by email to be valid.

[3] Ensure a person signing on behalf of a company or other entity has legal authority to do so (usually an Instrument of delegation or letter from the Company Secretary).

Coupe	TG018E	FPP Number	DRT0716	Variation Number	1	Update Code	
			Initial			Date	
Landowner (or authorised representative)			[redacted]			5/1/26	
Applicant						11/12/25	
FPO (Planning)						5/1/2026	

DRT0716 Variation 1 TG018E

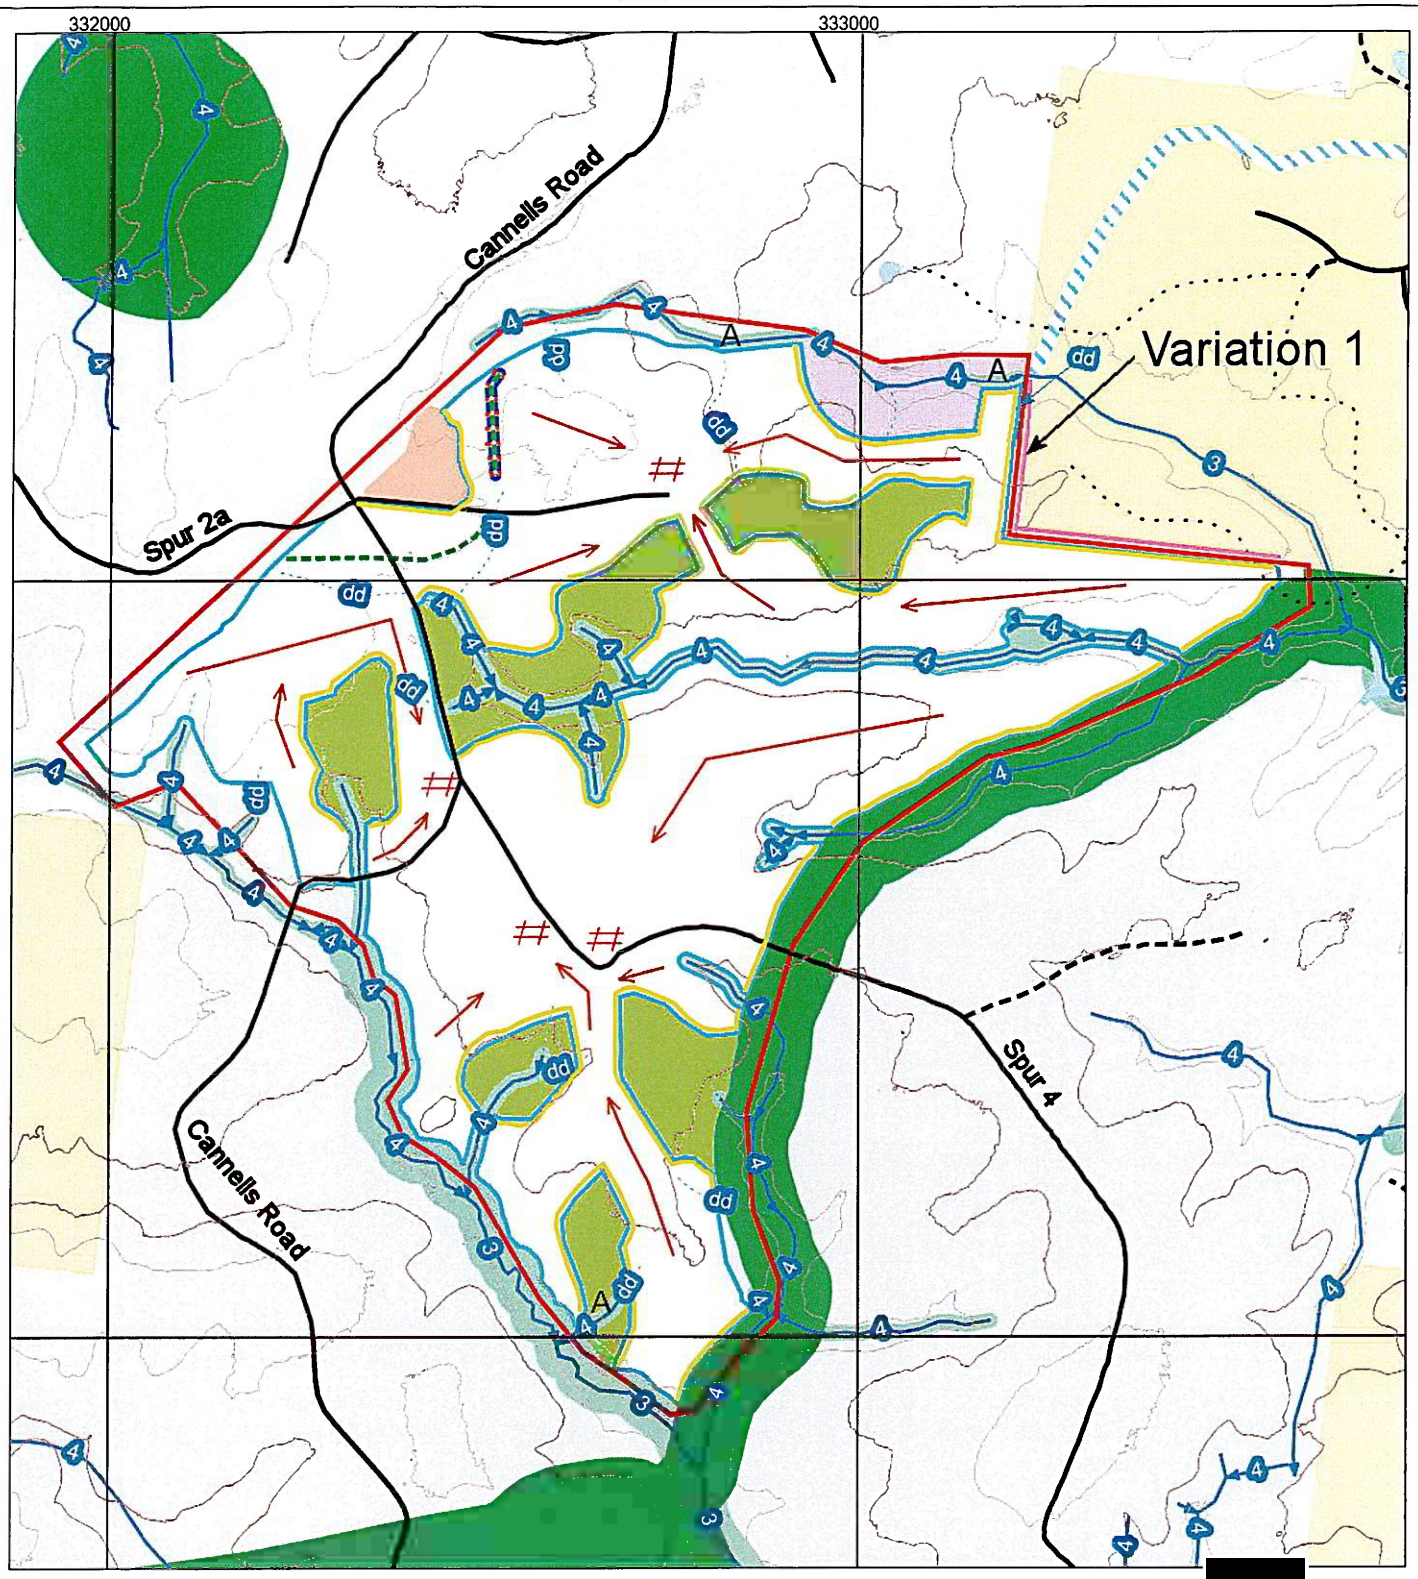

Scale : 1:10000 EMP 262: JUNCTION OF MONTAGU ROAD AND BARCOO ROAD

70.9 ha [redacted]

Mapsheet: MELLA 3247

Harvest Area ~~70.4~~Ha 5/1/26

GDA

Map Center Coordinates: 332800mE, 5477796mN

Date:Monday, May, 26, 2025

PTPZL outside Harvest Boundary
Crown Land
Private Freehold
Streamside Reserve
Informal Reserves on PTPZL
Waterbody
Coupe Dispersal
Treatment Boundary
Stream
Drainage Depression
Transmission Line
Harvest Boundary
FPP Boundary
Road Class 1-3
Road Class 4
Access Track
Tram-way
Private Property Boundary
Extraction Direction
Scrub Roll Boundary
Crossing
Landing / Stockpile
Contour Lines (10 metres)
Contour Line[redacted]tres)
E.Brookeriana
Aggregate

N

300m

Prepared b[redacted]

Sustainable Timber Tasmania @ - 2025

NOTE: Map co-ordinate[redacted] Topographic map data is supplied by DPIPWE. Boundaries m[redacted]ent capture scales

Initials & Date:F[redacted] 5/1/2026 L[redacted] 1/26 App[redacted] 12/25